FIG. 2
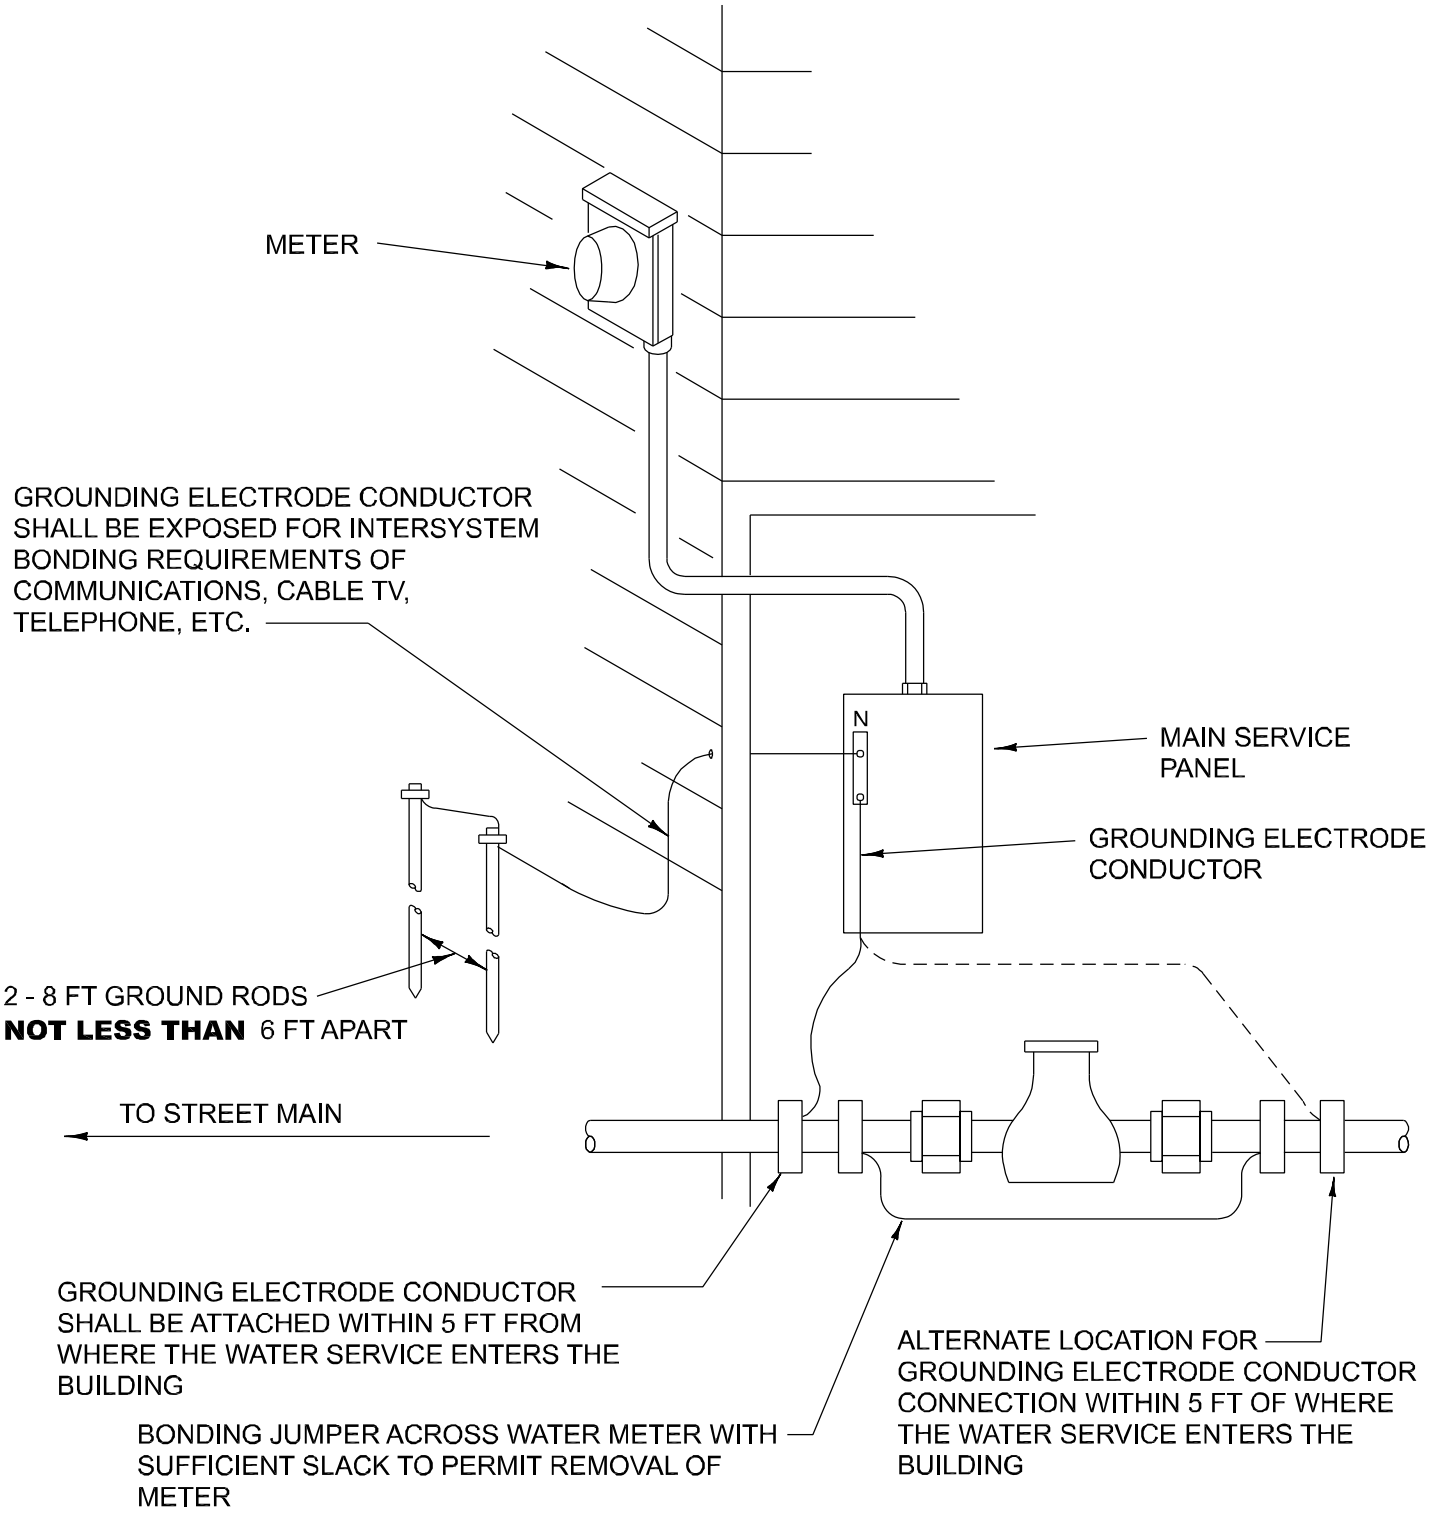
TYPICAL GROUNDING DETAILS